Haylink Ltd

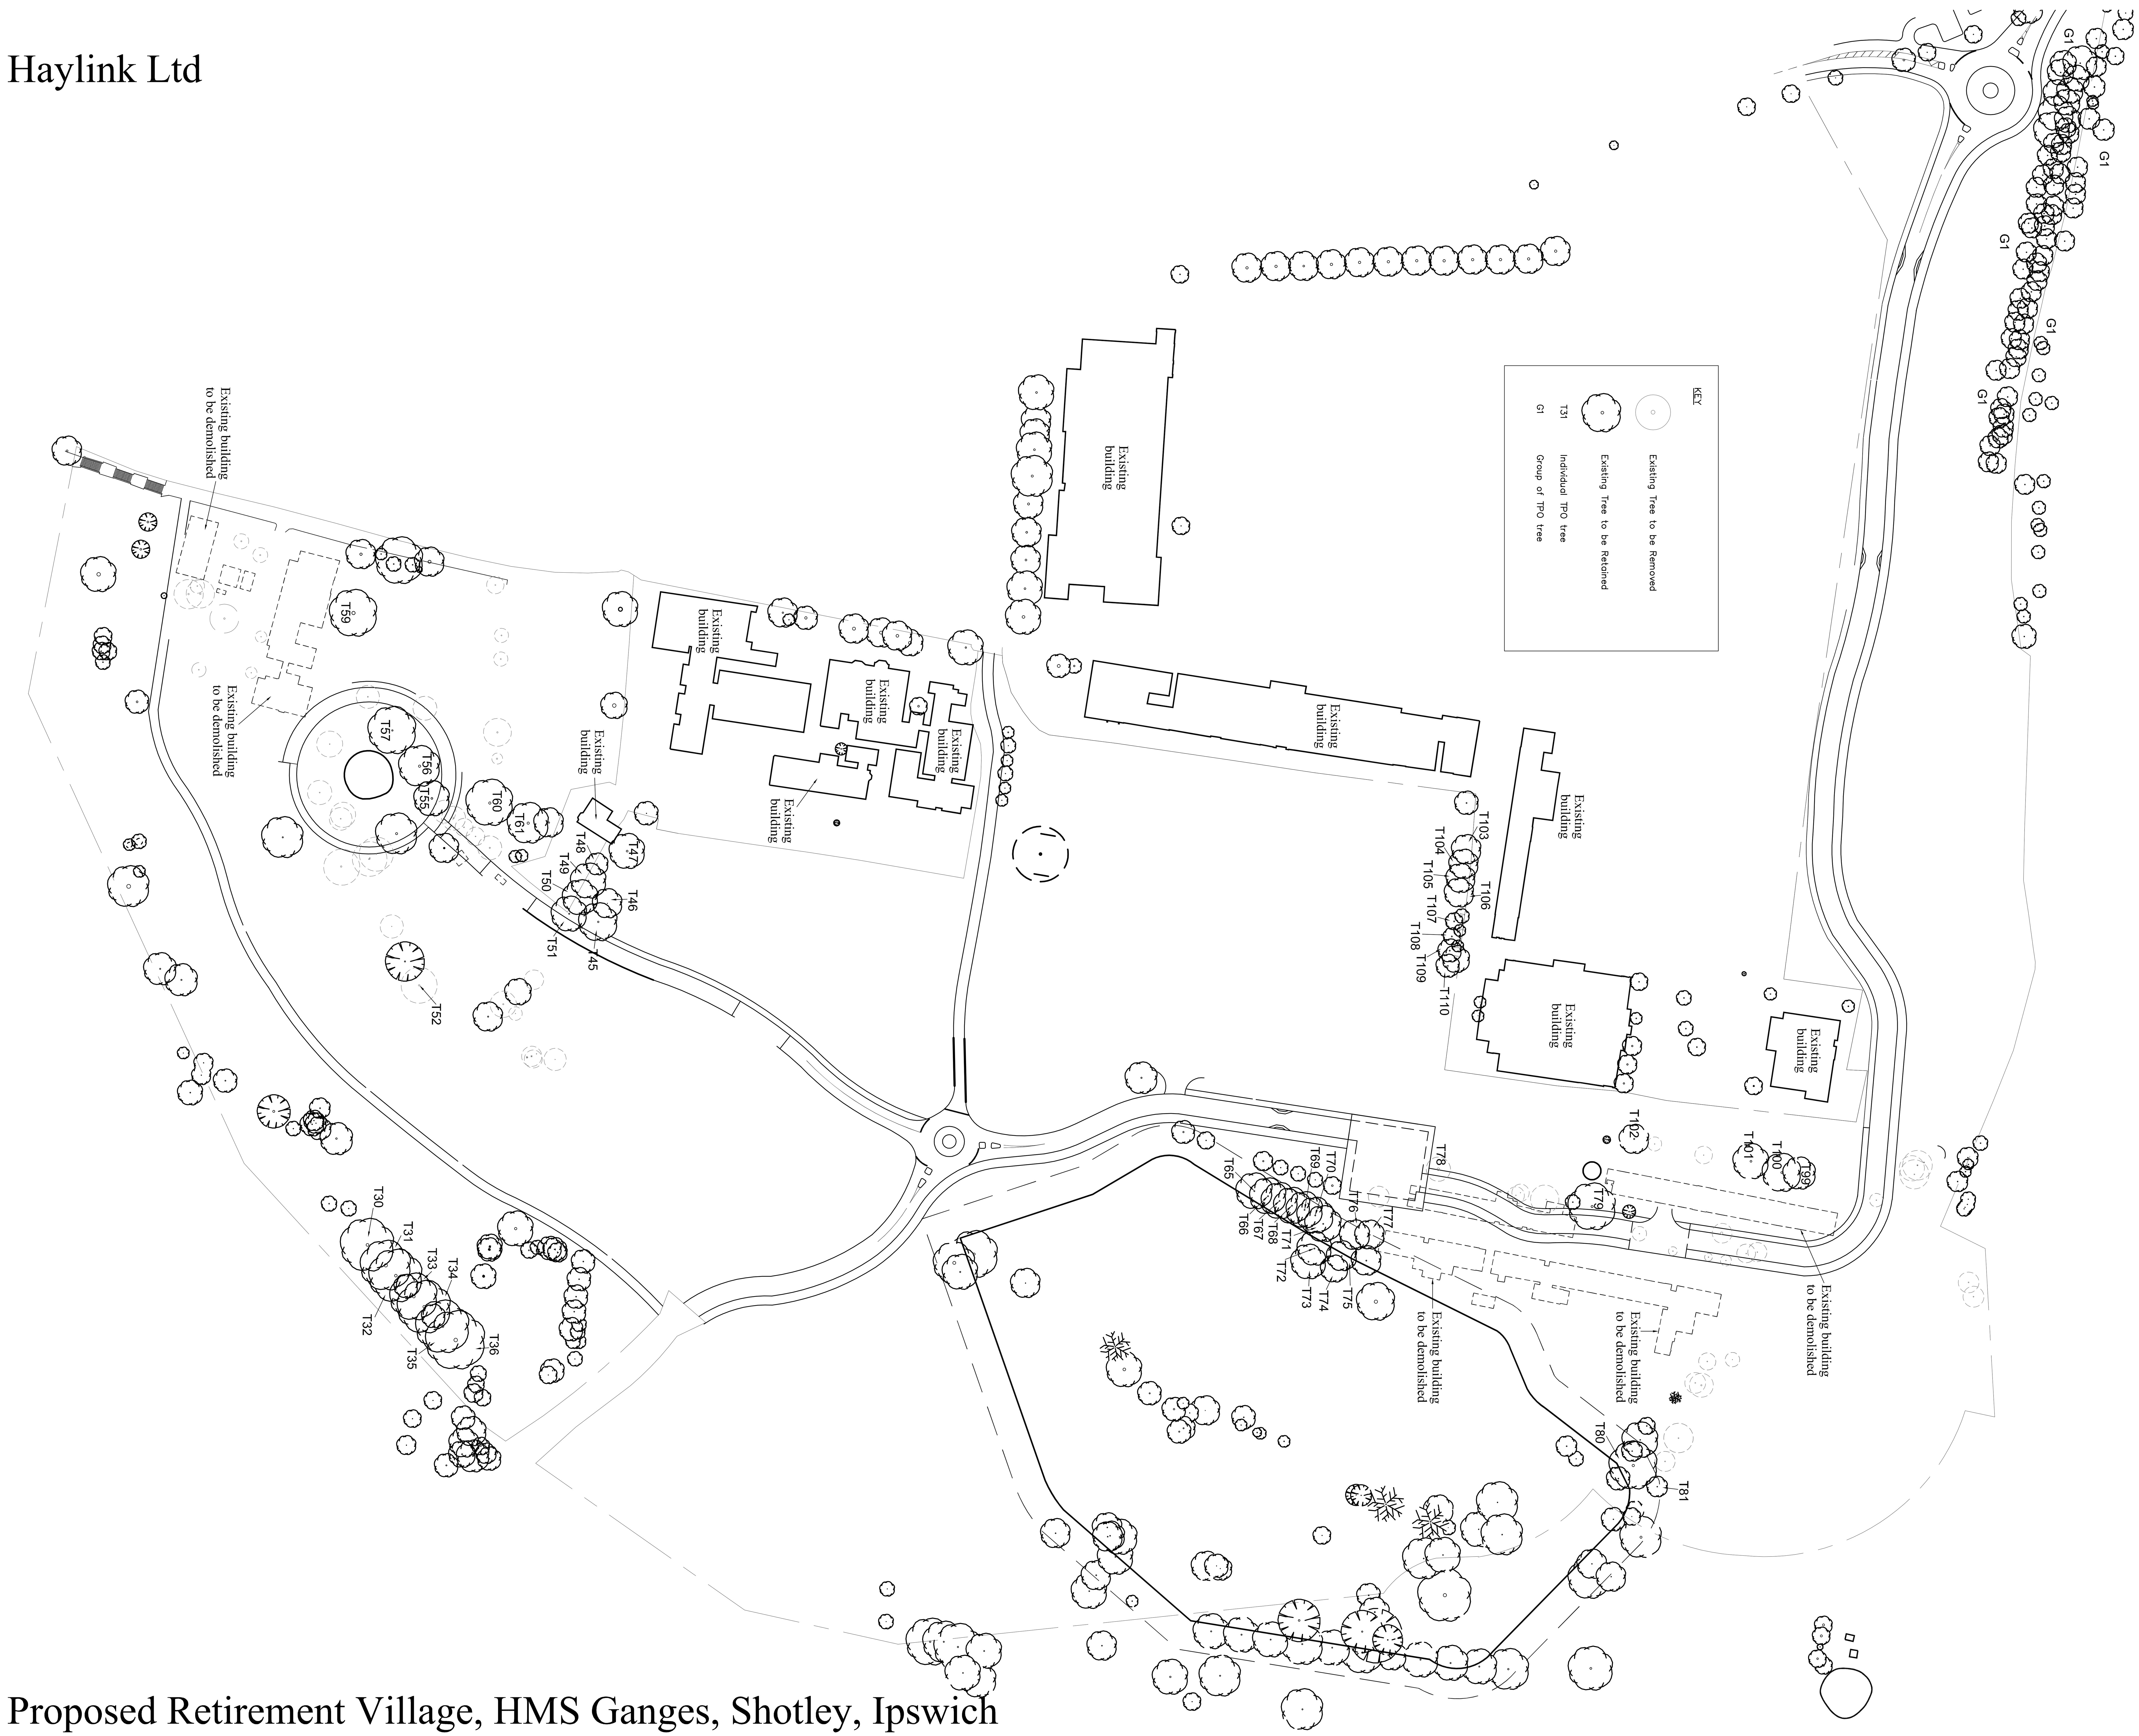

Proposed Retirement Village, HMS Ganges, Shotley, Ipswich

NOTES:

Do Not Scale.

Report all discrepancies, errors and omissions.

Verify all dimensions on site before commencing any work on site or preparing shop drawings.

All materials, components and workmanship are to comply with the relevant British Standards, Codes of Practice, and appropriate manufacturers recommendations that from time to time shall apply.

For all specialist work, see relevant drawings.

This drawing and design are copyright of the Clague Group.

Rev	Date	Description

Note:-
Site not surveyed by Clague drawing produced from information provided by others.

Project Title
HAYLINK LTD.
Proposed Retirement Village
HMS Ganges
Shotley
Ipswich

Drawing Description
Demolition Plan

Scale	Drawn by
1:1000 @ A1	MB
Date	Checked by
May 2007	

C L A G U E

62 BURGATE CANTERBURY KENT CT1 2BH
TELEPHONE 01227 762060 FAX 01227 762149

13 NORTH STREET ASHFORD KENT TN24 8LF
TELEPHONE 01233 624354 FAX 01233 610018

19 BUCKINGHAM GATE LONDON SW1E 6LB
TELEPHONE 020 7592 3240 FAX 020 7592 3244

ARCHITECTS | TOWN PLANNERS
INTERIOR DESIGNERS | LANDSCAPE ARCHITECTS

Drawing Number | Revision
18504A / 107